



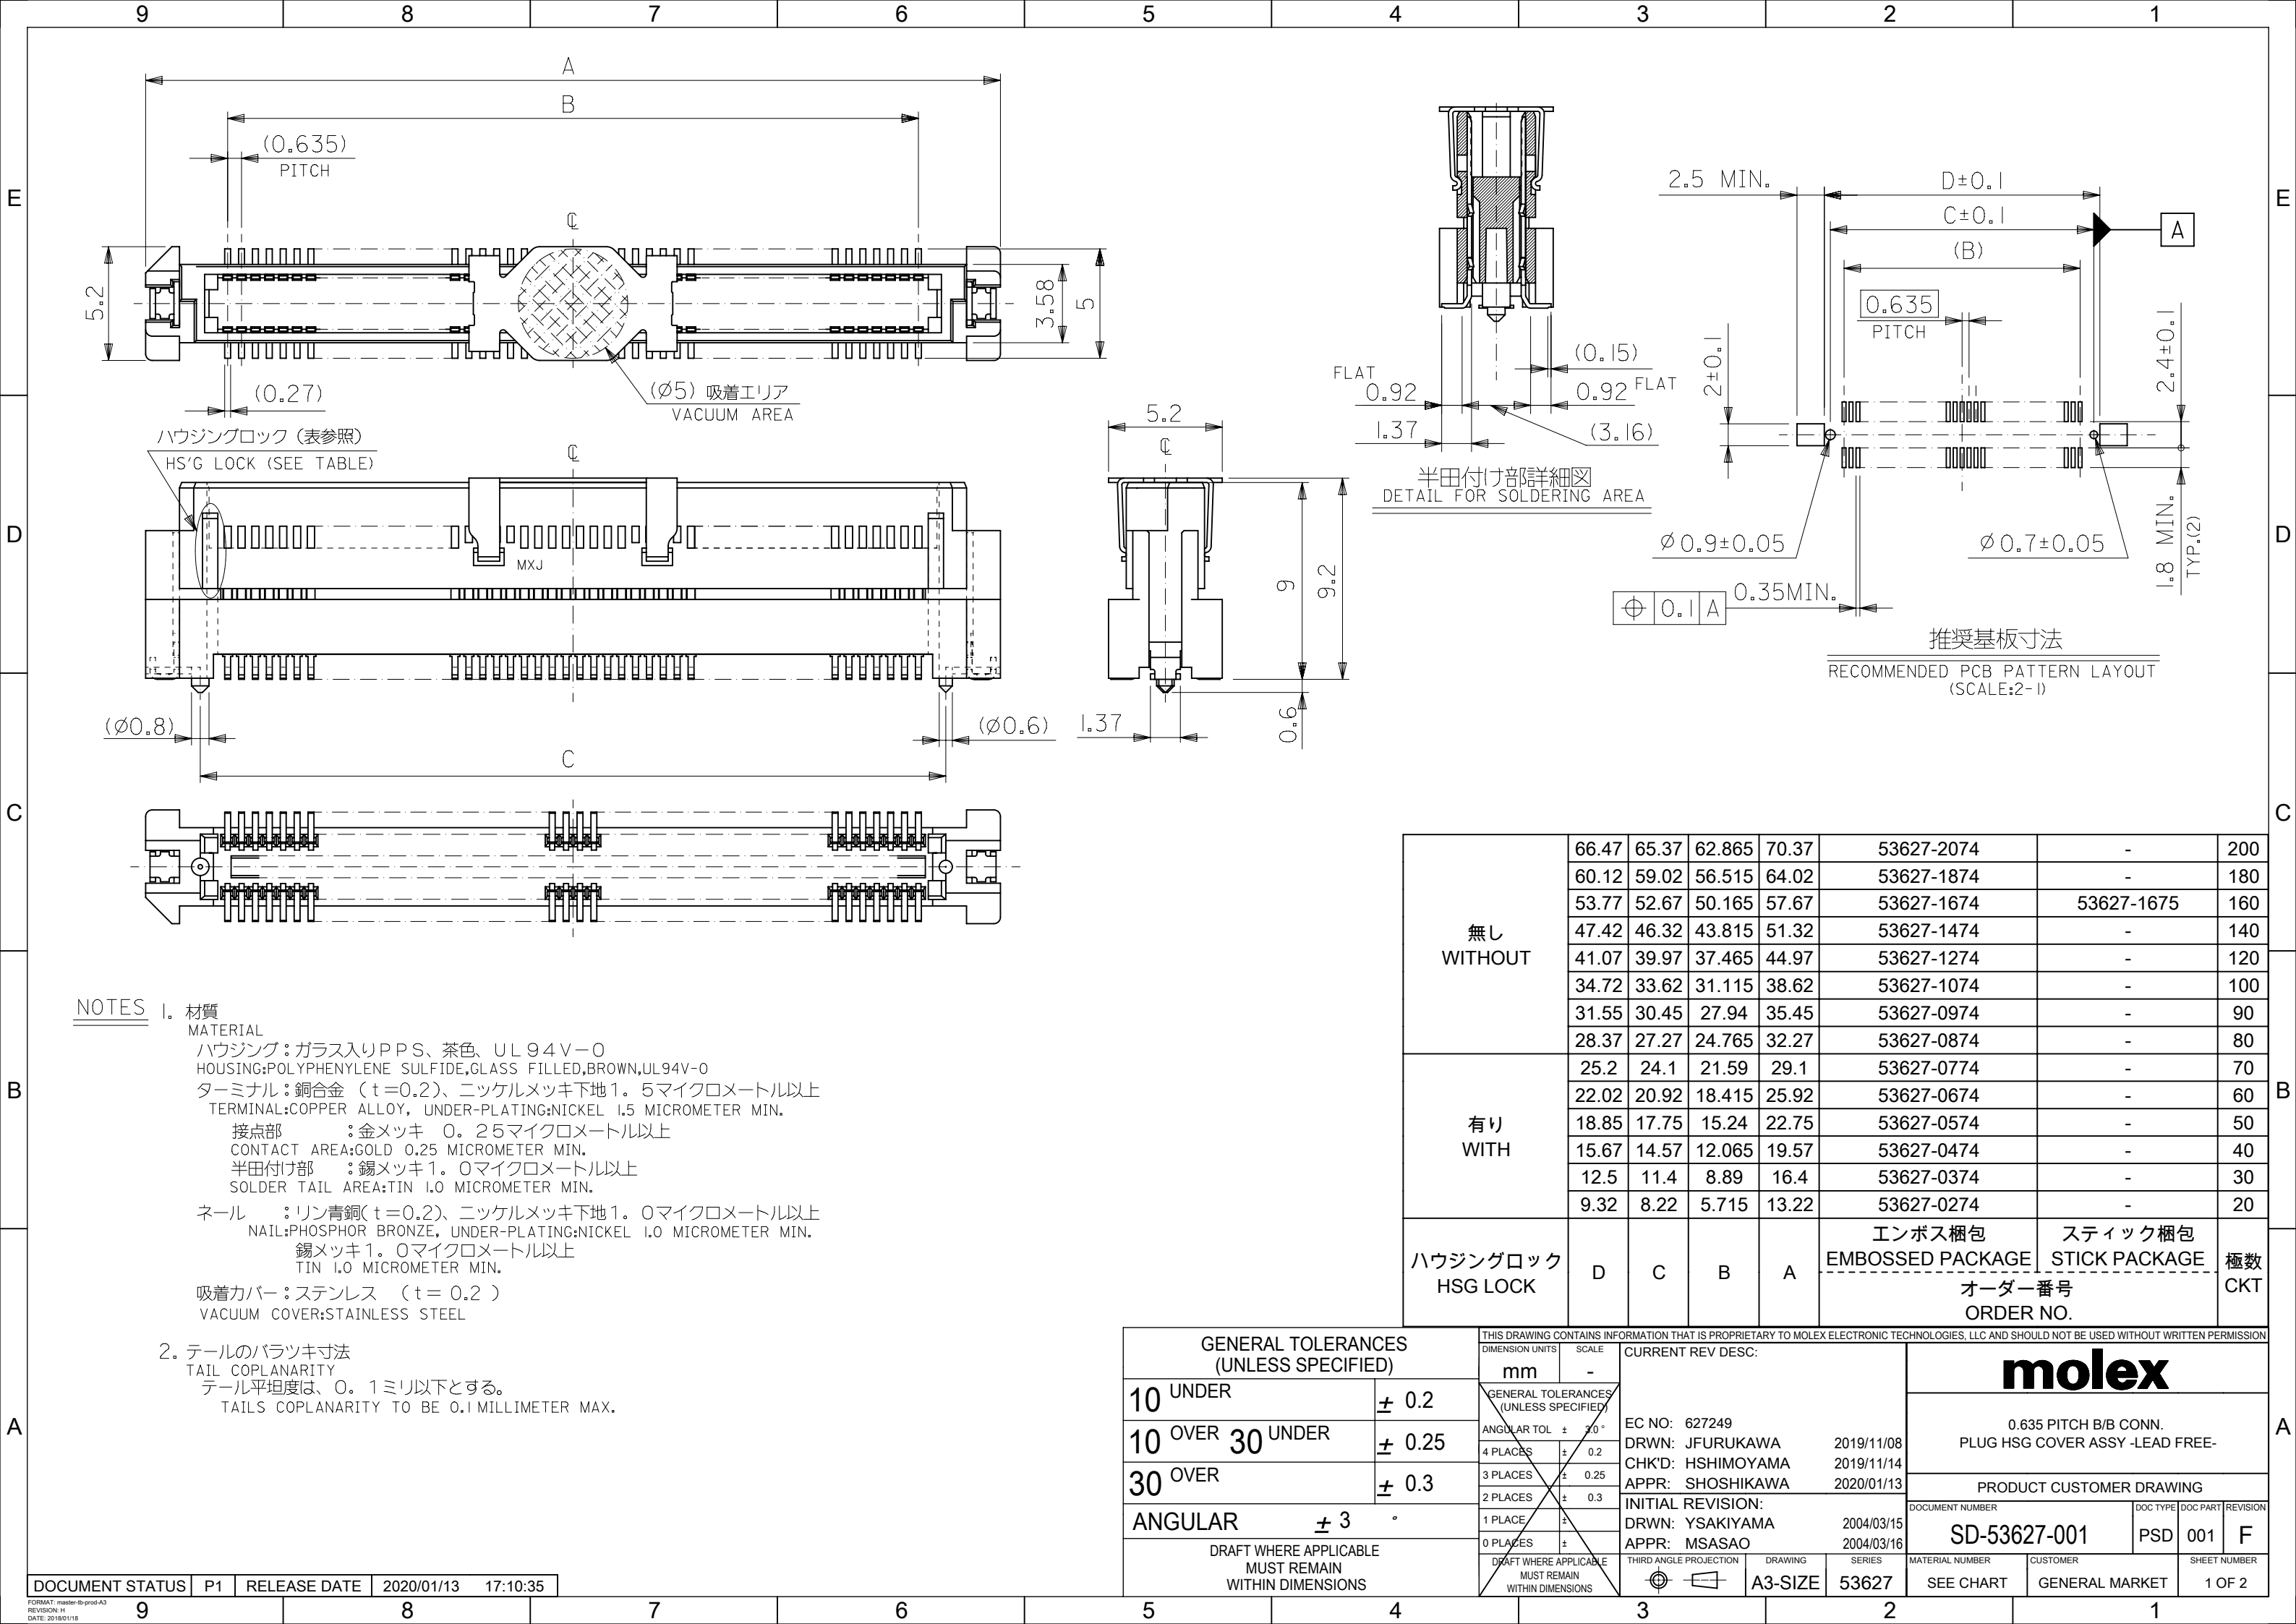


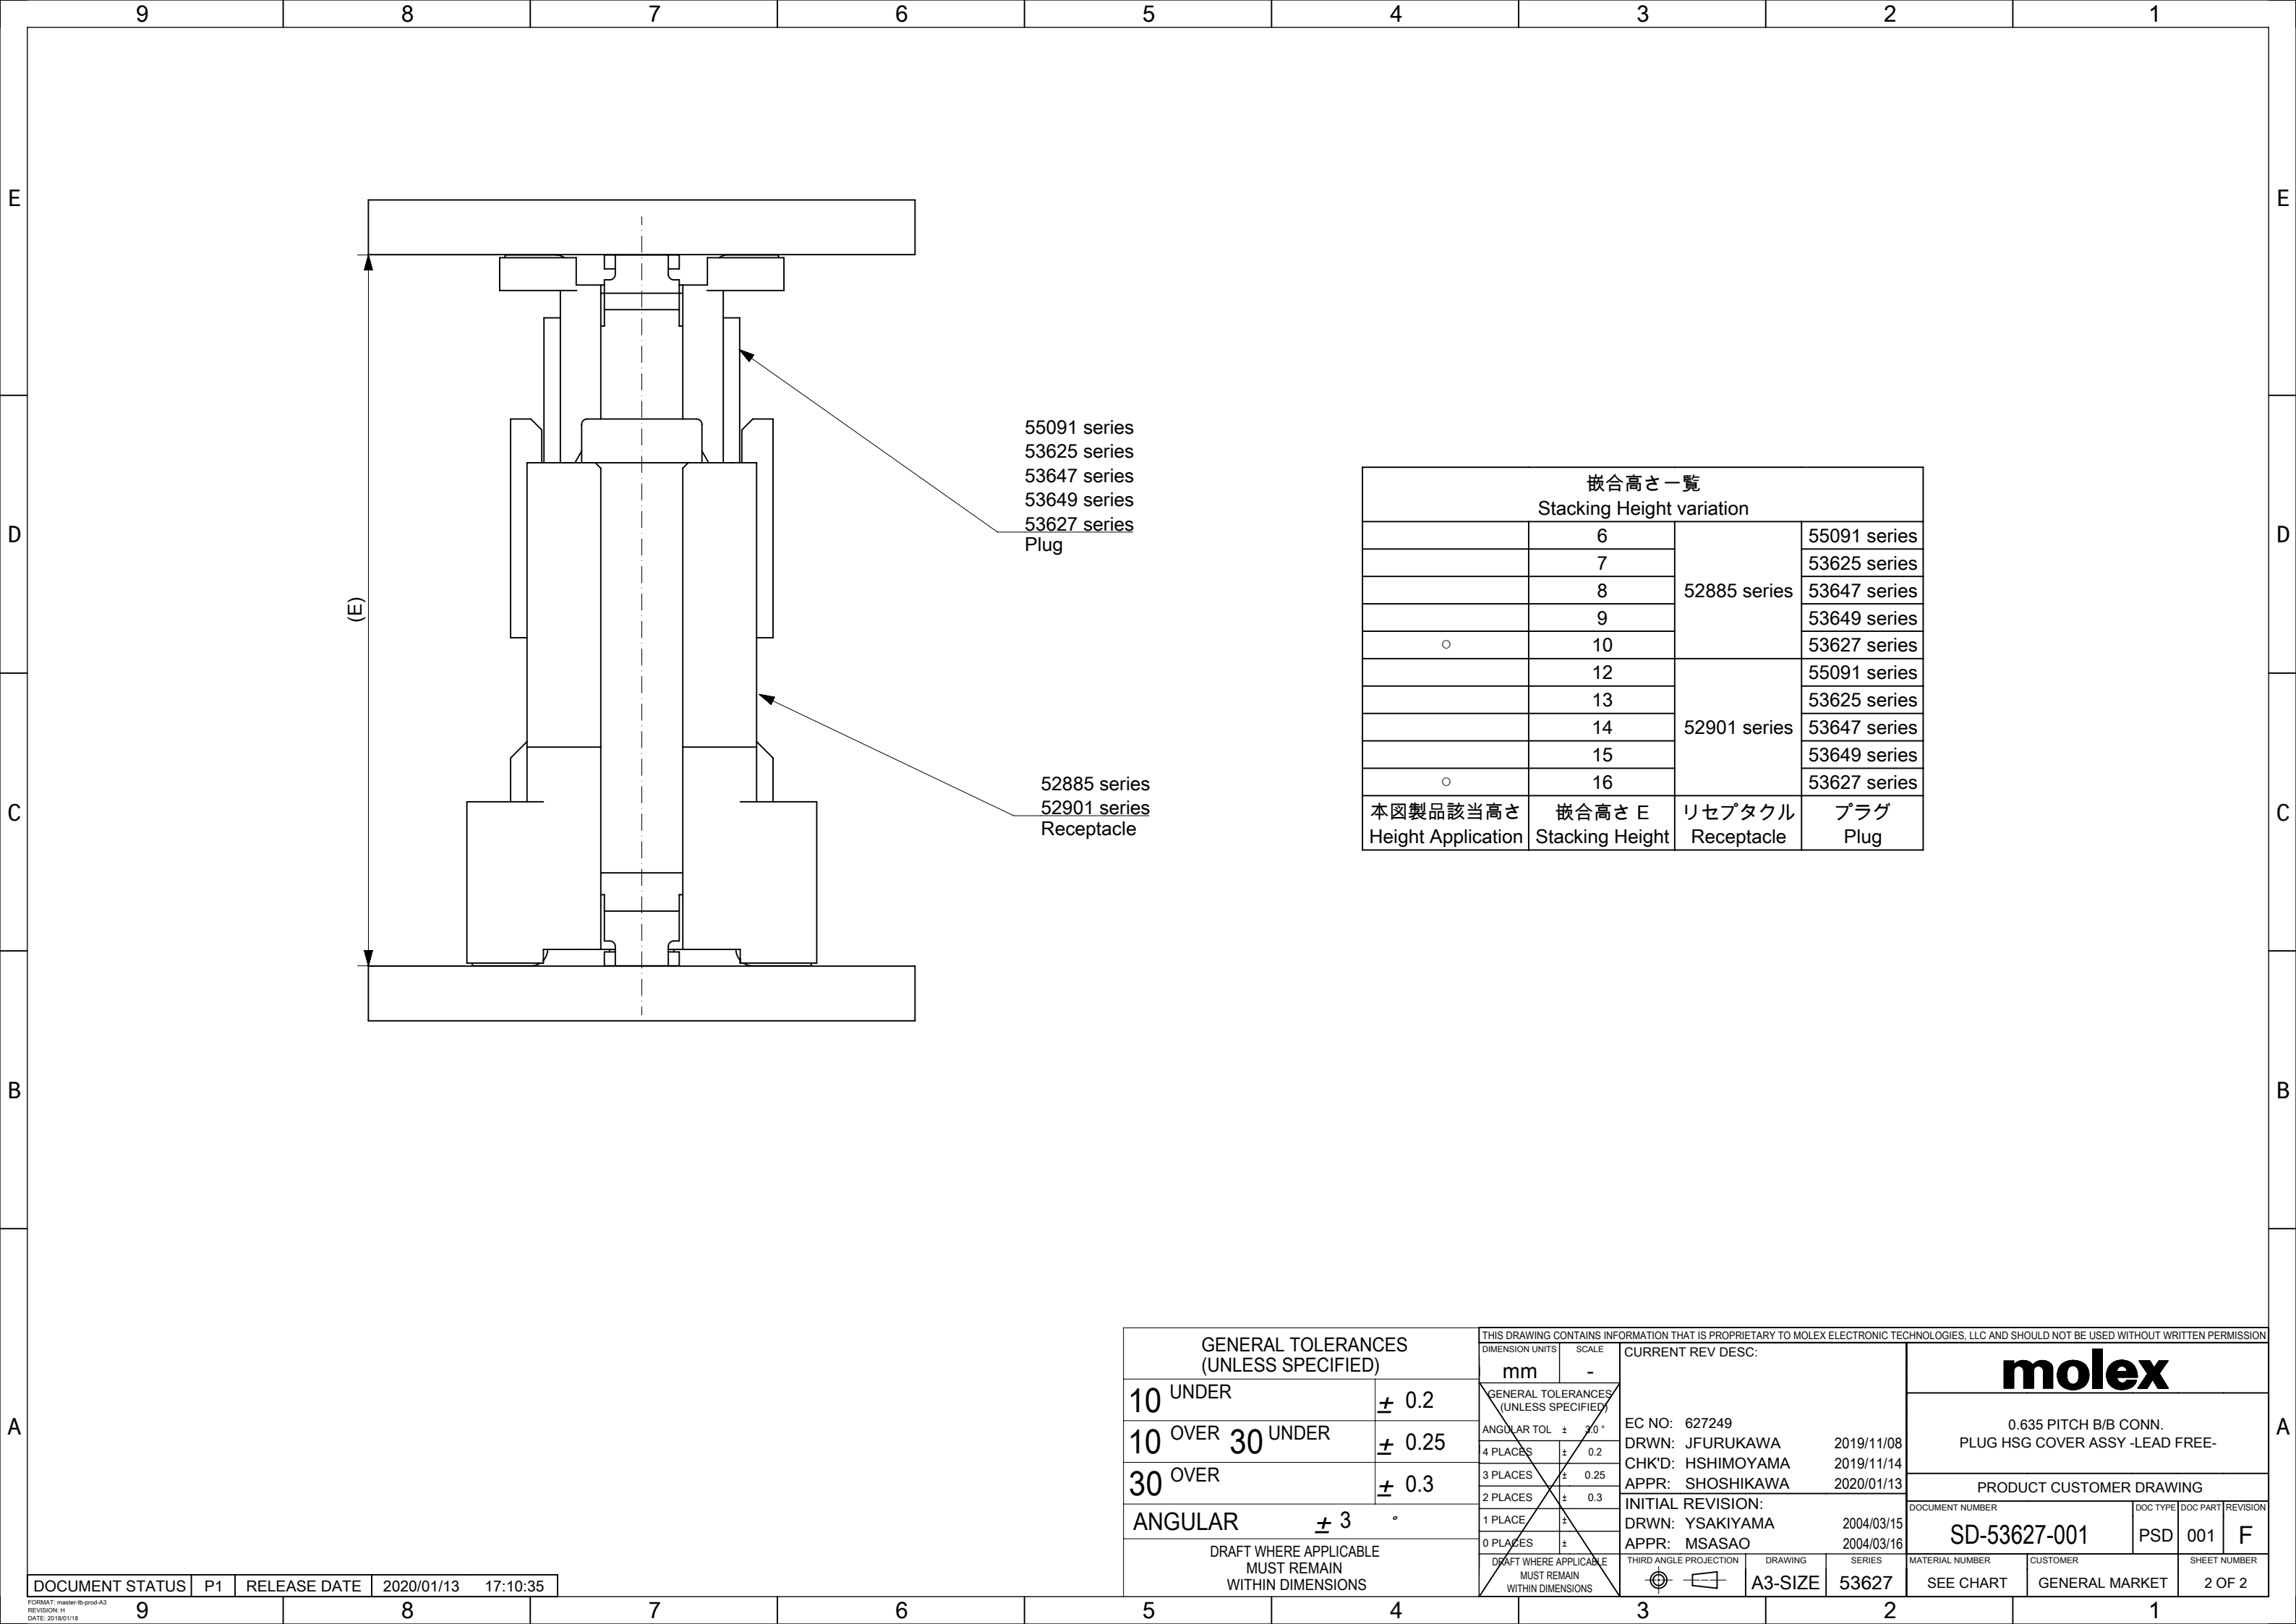



55091 series
53625 series
53647 series
53649 series
53627 series
Plug

52885 series
52901 series
Receptacle

嵌合高さ一覧 Stacking Height variation			
	6	52885 series	55091 series
	7		53625 series
	8		53647 series
	9		53649 series
○	10		53627 series
	12	52901 series	55091 series
	13		53625 series
	14		53647 series
	15		53649 series
○	16		53627 series
本図製品該当高さ Height Application	嵌合高さ E Stacking Height	リセプタクル Receptacle	プラグ Plug

 
GENERAL TOLERANCES (UNLESS SPECIFIED)		THIS DRAWING CONTAINS INFORMATION THAT IS PROPRIETARY TO MOLEX ELECTRONIC TECHNOLOGIES, LLC AND SHOULD NOT BE USED WITHOUT WRITTEN PERMISSION		CURRENT REV DESC:		molex					
		DIMENSION UNITS	SCALE								
10 UNDER		± 0.2	~~GENERAL TOLERANCES (UNLESS SPECIFIED)~~		EC NO: 627249 DRWN: JFURUKAWA 2019/11/08 CHK'D: HSHIMOYAMA 2019/11/14 APPR: SHOSHIKAWA 2020/01/13		0.635 PITCH B/B CONN. PLUG HSG COVER ASSY -LEAD FREE-				
10 OVER 30 UNDER		± 0.25									
30 OVER		± 0.3									
ANGULAR		± 3 °									
DRAFT WHERE APPLICABLE MUST REMAIN WITHIN DIMENSIONS											
			~~GENERAL TOLERANCES (UNLESS SPECIFIED)~~		INITIAL REVISION: DRWN: YSAKIYAMA 2004/03/15 APPR: MSASAO 2004/03/16		DOCUMENT NUMBER		DOC TYPE	DOC PART	REVISION
			~~GENERAL TOLERANCES (UNLESS SPECIFIED)~~				SD-53627-001		PSD	001	F
			~~GENERAL TOLERANCES (UNLESS SPECIFIED)~~		THIRD ANGLE PROJECTION		MATERIAL NUMBER		CUSTOMER		SHEET NUMBER
			~~GENERAL TOLERANCES (UNLESS SPECIFIED)~~				SEE CHART		GENERAL MARKET		2 OF 2
			~~GENERAL TOLERANCES (UNLESS SPECIFIED)~~		DRAWING						
			~~GENERAL TOLERANCES (UNLESS SPECIFIED)~~		SERIES						
			~~GENERAL TOLERANCES (UNLESS SPECIFIED)~~		A3-SIZE						
			~~GENERAL TOLERANCES (UNLESS SPECIFIED)~~		53627						

20 ~ 140CKT

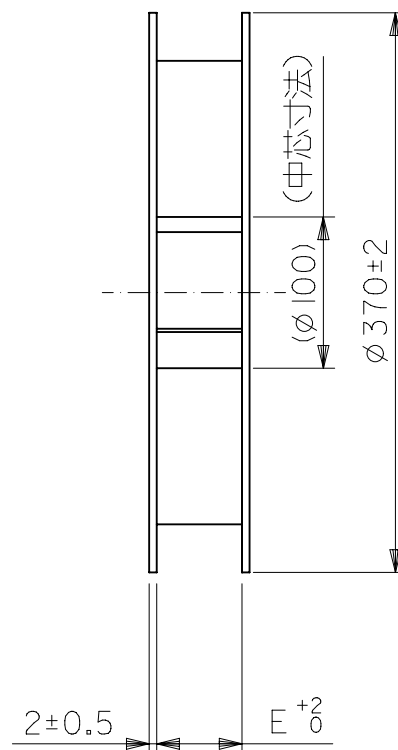
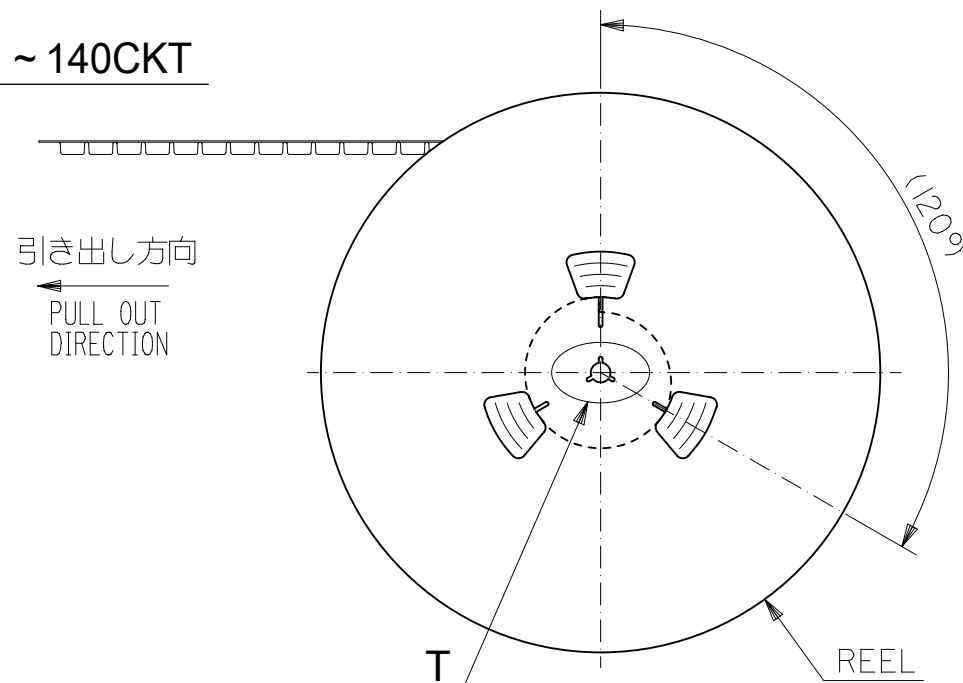


NOTES

- 製品番号 53627-**72 の詳細寸法については SD-53627-001 を参照下さい。
IN THE PACKAGE , PART NO. 53627-**72 DETAILED DIMENSIONS , SEE SD-53627-001.
- 梱包数量 : 700個/リール
NUMBER OF CONNECTORS : 700 PCS/REEL
- リードテープ長さ
LEAD TAPE LENGTH

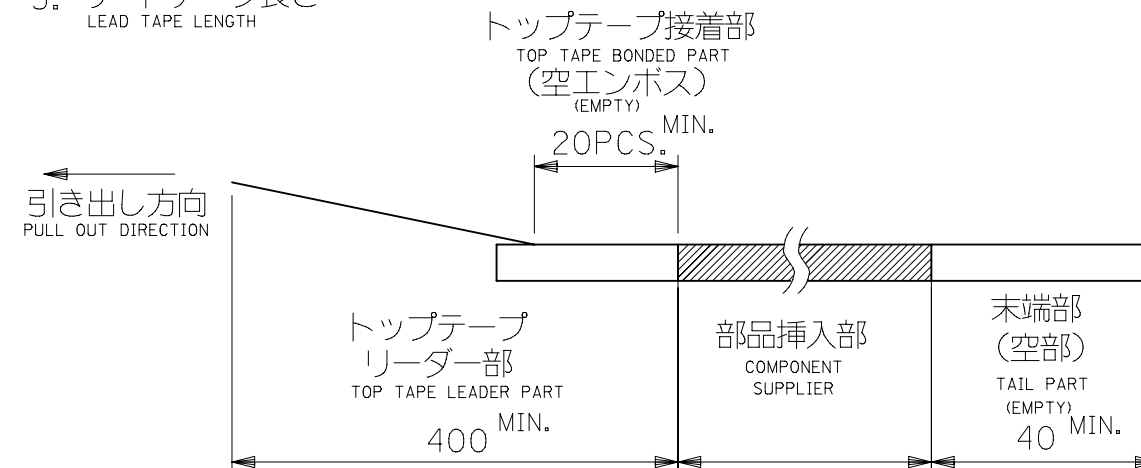

160CKT

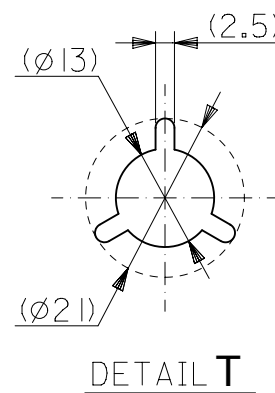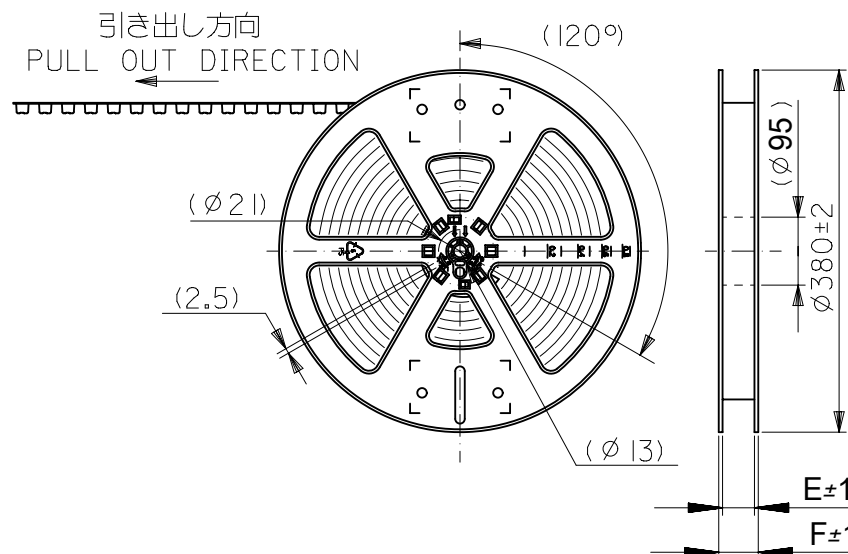

- 材料
MATERIAL
キャリアテープ : ポリプロピレン (PP) : 20 ~ 140, 200 極
ポリスチレン (PS) : 160, 180 極


CARRIER TAPE : POLYPROPYLENE (PP) : 20 ~ 140, 200CKT
POLYSTYRENE (PS) : 160, 180CKT

トップテープ : PET, PE, PEF
TOP TAPE : PET, PE, PEF


リール : 紙 : 20 ~ 140 極
ポリスチレン : 160 ~ 200 極

REEL : CARD BOARD : 20 ~ 140, 200CKT
POLYSTYRENE : 160, 180CKT


180, 200CKT

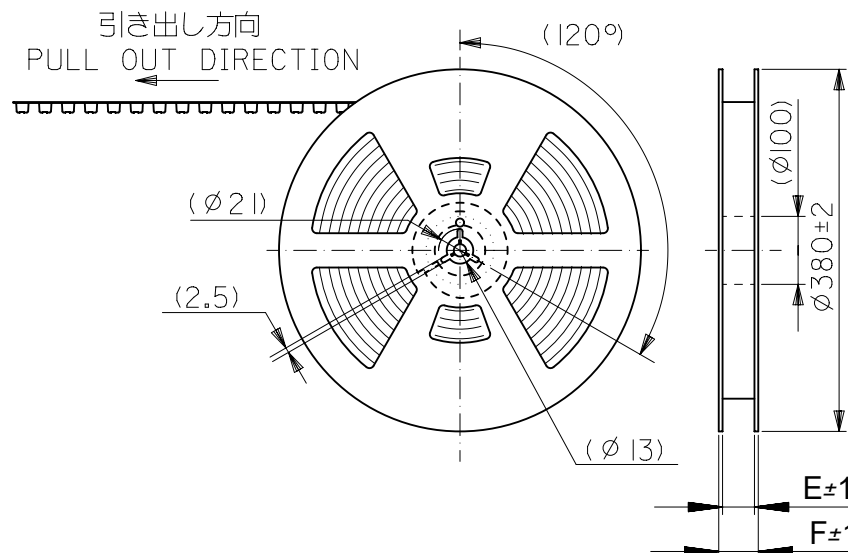


THIS DRAWING CONTAINS INFORMATION THAT IS PROPRIETARY TO MOLEX ELECTRONIC TECHNOLOGIES, LLC AND SHOULD NOT BE USED WITHOUT WRITTEN PERMISSION													
DIMENSION UNITS		SCALE		CURRENT REV DESC:			molex						
mm		-											
GENERAL TOLERANCES (UNLESS SPECIFIED)		ANGULAR TOL		±		30°		EMBSTP PKG FOR 0.635 B/B PLUG HSG ASSY (H=10) -LEAD FREE-					
		4 PLACES		±		0.2							
		3 PLACES		±		0.25							
		2 PLACES		±		0.3							
		1 PLACE		±									
0 PLACES		±						PRODUCT CUSTOMER DRAWING					
DRAFT WHERE APPLICABLE MUST REMAIN WITHIN DIMENSIONS		THIRD ANGLE PROJECTION 		DRAWING A3-SIZE		SERIES 53627		DOCUMENT NUMBER		DOC TYPE	DOC PART	REVISION	
								SD-53627-002		PSD	001	C	
								MATERIAL NUMBER		CUSTOMER		SHEET NUMBER	
								SEE CHART		GENERAL MARKET		1 OF 3	

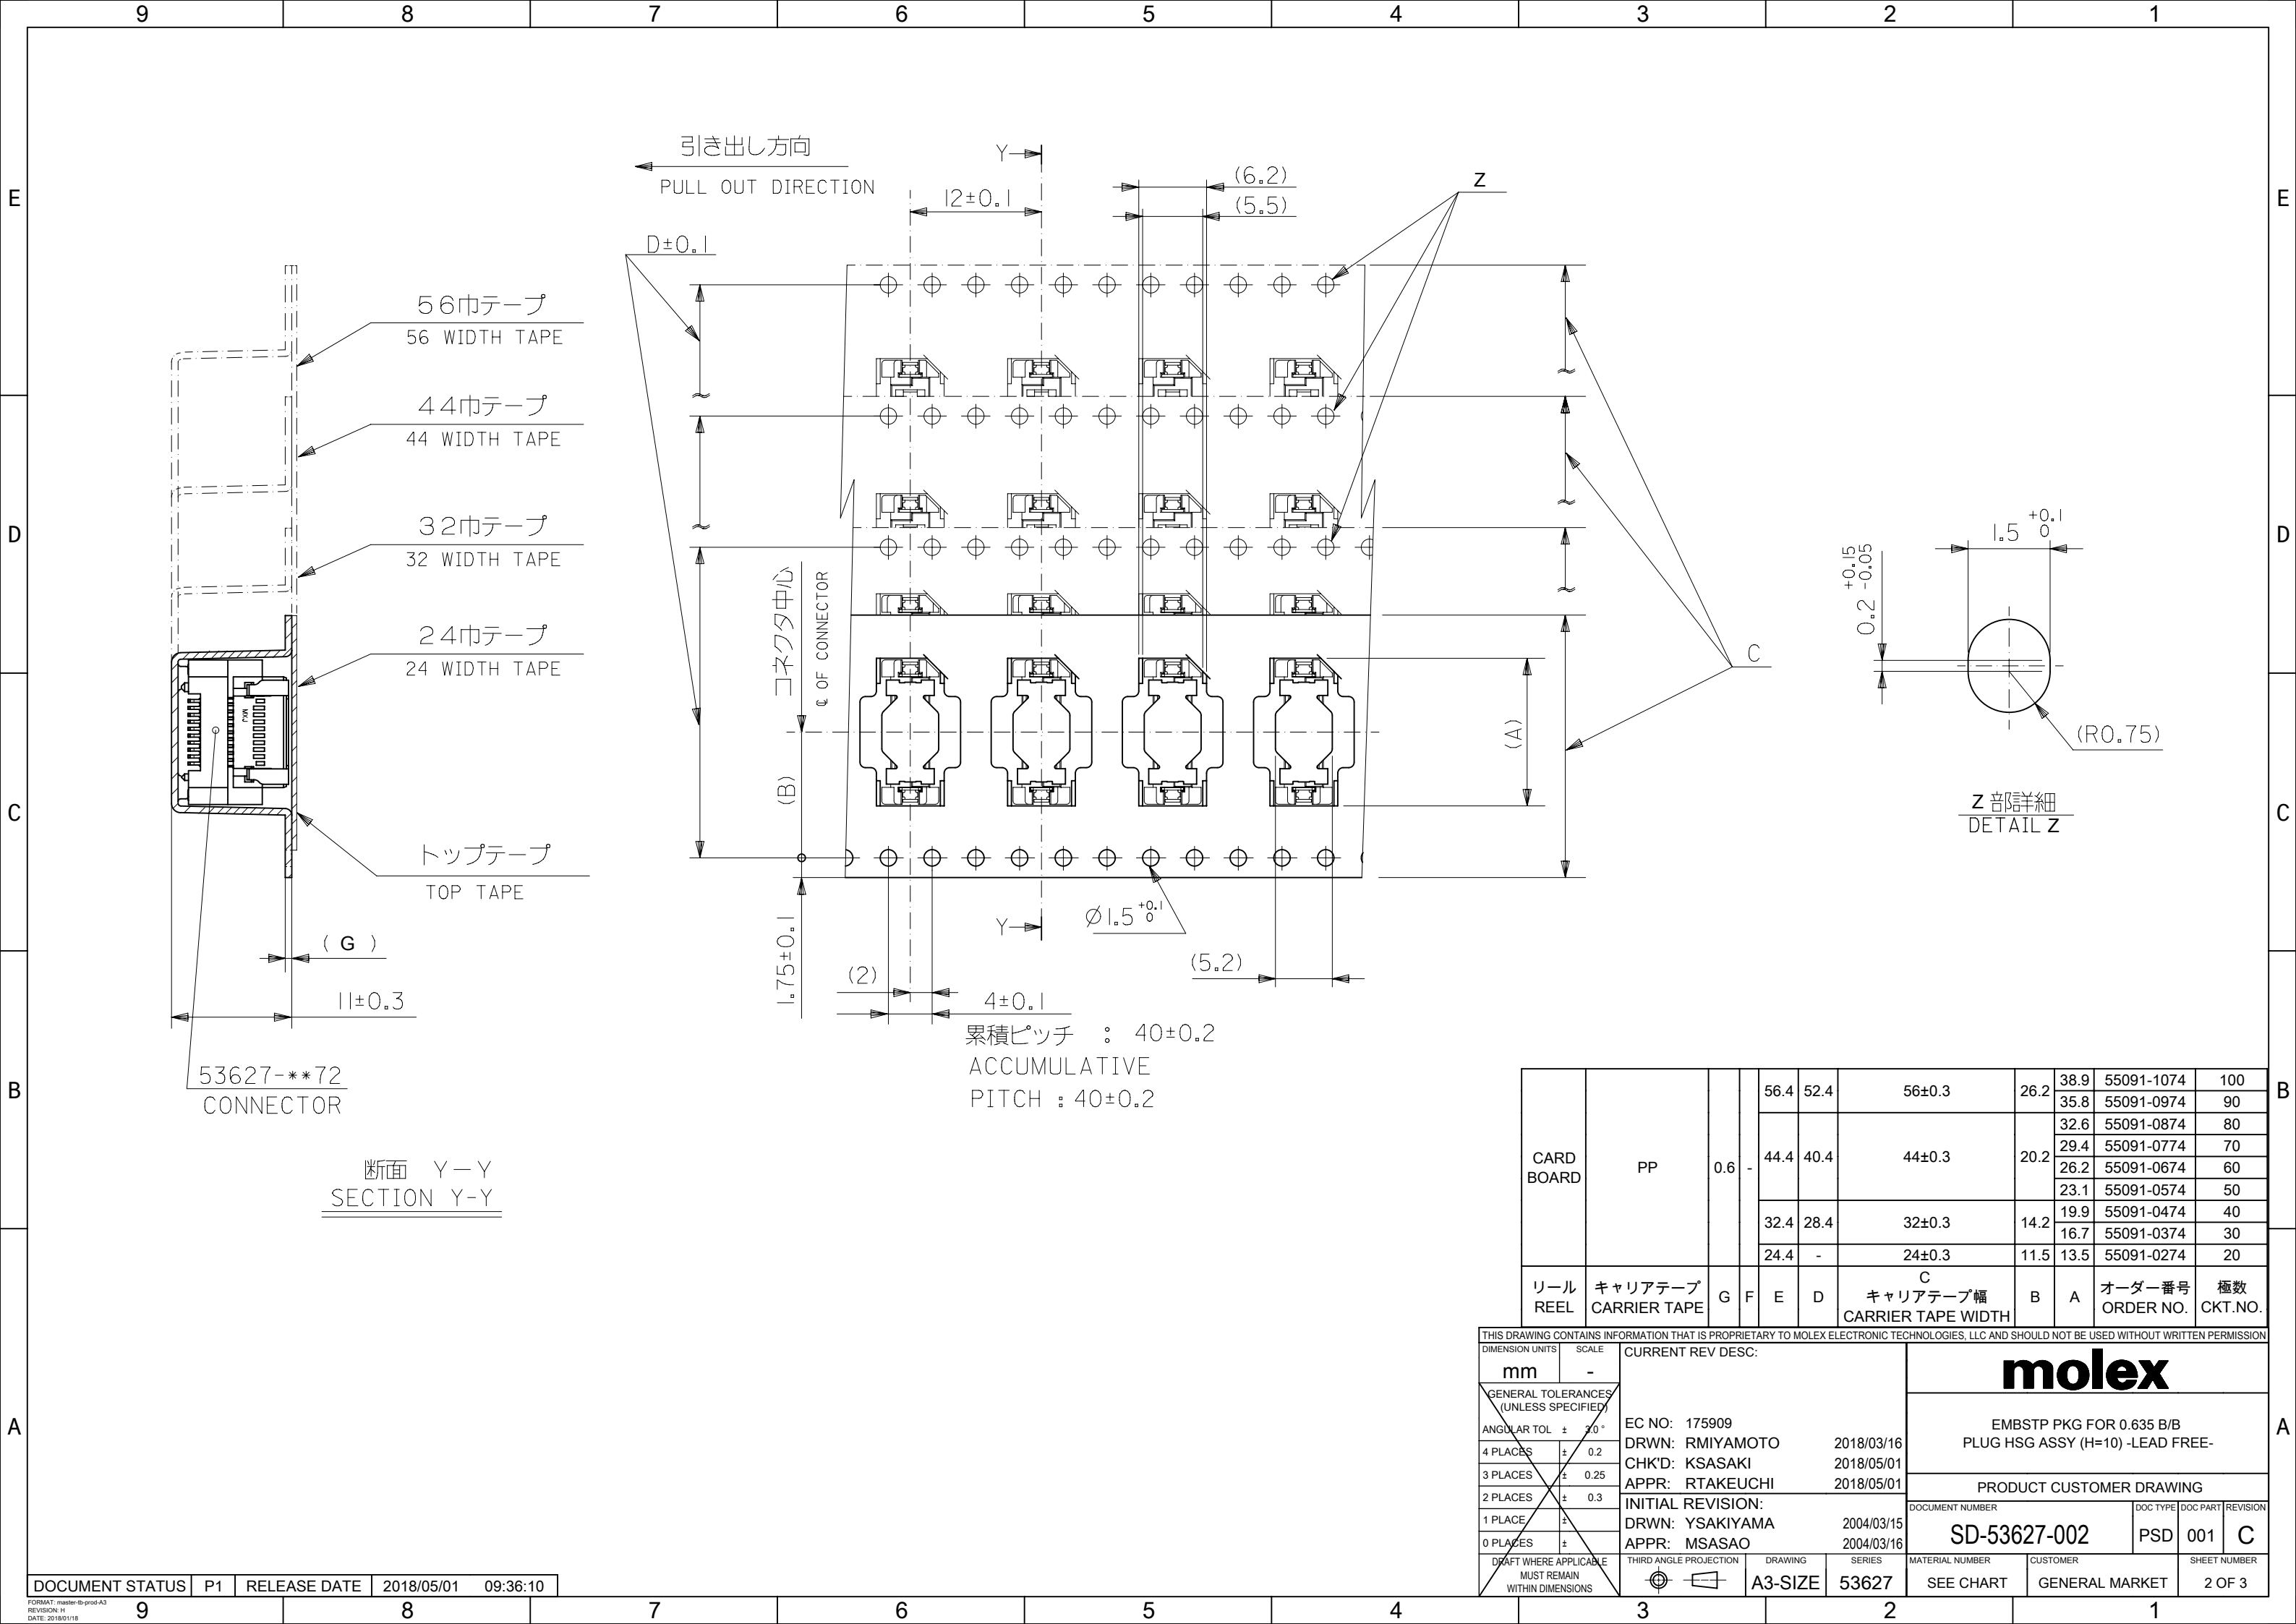

THIS DRAWING CONTAINS INFORMATION THAT IS PROPRIETARY TO MOLEX ELECTRONIC TECHNOLOGIES, LLC AND SHOULD NOT BE USED WITHOUT WRITTEN PERMISSION																				
DIMENSION UNITS		SCALE		CURRENT REV DESC:			molex													
mm		-																		
GENERAL TOLERANCES (UNLESS SPECIFIED) ANGULAR TOL ± 30° 4 PLACES ± 0.2 3 PLACES ± 0.25 2 PLACES ± 0.3 1 PLACE ± 0 PLACES ± DRAFT WHERE APPLICABLE MUST REMAIN WITHIN DIMENSIONS				EC NO: 175909			EMBSTP PKG FOR 0.635 B/B PLUG HSG ASSY (H=10) -LEAD FREE-													
				DRWN: RMIYAMOTO 2018/03/16																
				CHK'D: KSASAKI 2018/05/01																
				APPR: RTAKEUCHI 2018/05/01			PRODUCT CUSTOMER DRAWING													
				INITIAL REVISION:			DOCUMENT NUMBER			DOC TYPE			DOC PART			REVISION				
DRWN: YSAKIYAMA 2004/03/15			SD-53627-002			PSD			001			C								
APPR: MSASAO 2004/03/16			THIRD ANGLE PROJECTION			DRAWING			SERIES			MATERIAL NUMBER			CUSTOMER			SHEET NUMBER		
						A3-SIZE			53627			SEE CHART			GENERAL MARKET			2 OF 3		

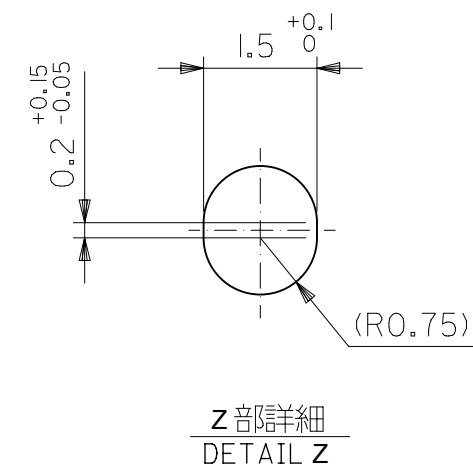

 THIS DRAWING CONTAINS INFORMATION THAT IS PROPRIETARY TO MOLEX ELECTRONIC TECHNOLOGIES, LLC AND SHOULD NOT BE USED WITHOUT WRITTEN PERMISSION				CARRIER TAP E WIDTH				CARRIER TAP E HEIGHT				CARRIER TAP E PITCH				CARRIER TAP E POSITION					
DIMENSION UNITS		SCALE		CURRENT REV DESC:						molex											
mm		-																			
GENERAL TOLERANCES (UNLESS SPECIFIED)		ANGULAR TOL ± 0.0°								EC NO: 175909				2018/03/16				EMBSTP PKG FOR 0.635 B/B PLUG HSG ASSY (H=10) -LEAD FREE-			
		4 PLACES ± 0.2								DRWN: RMIYAMOTO				2018/05/01							
		3 PLACES ± 0.25								CHK'D: KSASAKI				2018/05/01							
		2 PLACES ± 0.3		APPR: RTAKEUCHI				2018/05/01													
1 PLACE ±		INITIAL REVISION:		DOCUMENT NUMBER						DOC TYPE		DOC PART		REVISION							
0 PLACES ±		DRWN: YSAKIYAMA														2004/03/15					
DRAFT WHERE APPLICABLE MUST REMAIN WITHIN DIMENSIONS		THIRD ANGLE PROJECTION		DRAWING		SERIES		MATERIAL NUMBER		CUSTOMER				SHEET NUMBER							
				A3-SIZE		53627		SEE CHART		GENERAL MARKET				3 OF 3							